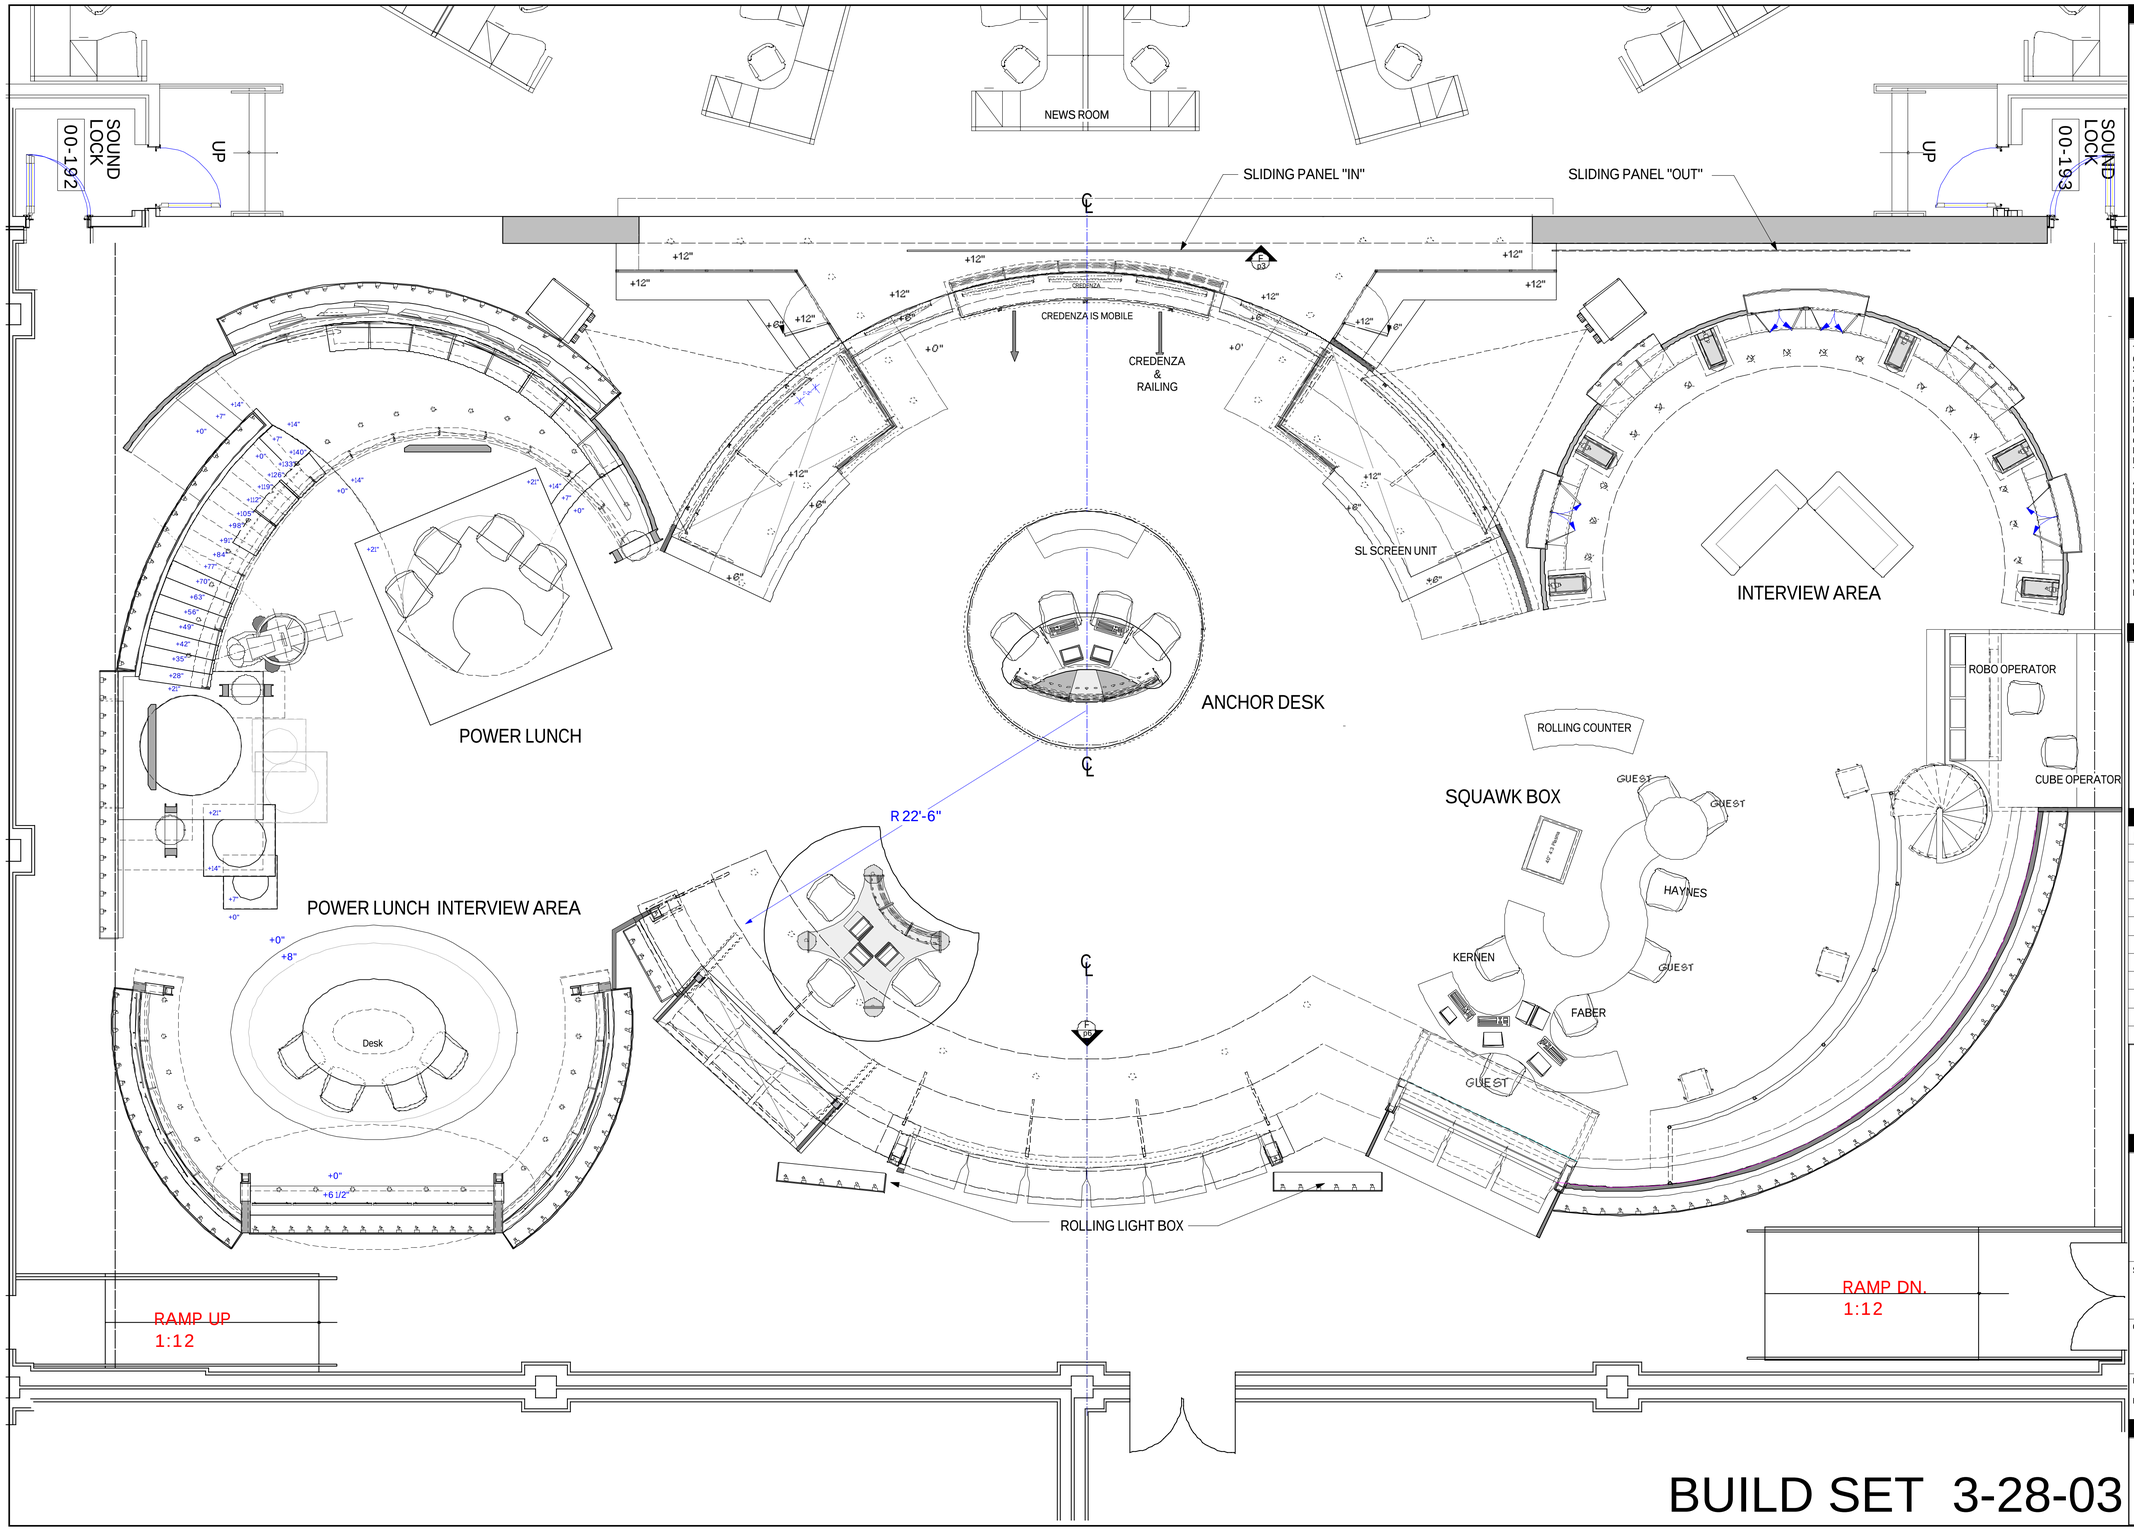

BUILD SET 3-28-03

PDG
A Jack Morton Company

PRODUCTION DESIGN GROUP, LTD.
JAMES **FENHAGEN**
ERIK **ULFERS**
498 SEVENTH AVENUE
7TH FLOOR
NEW YORK NY 10018

TEL: 212.891.6100
FAX: 212.727.0098
WEB: www.pdgltd.com

THIS DRAWING REPRESENTS VISUAL CONCEPTS AND CONSTRUCTION SUGGESTIONS ONLY AS THEY VISUALLY AFFECT THE SCENERY. THE DESIGNER IS UNQUALIFIED TO DETERMINE THE STRUCTURAL APPROPRIATENESS OF THE DESIGN AND WILL NOT ASSUME RESPONSIBILITY FOR IMPROPPER ENGINEERING, CONSTRUCTION OR USE OF THE SCENERY. THE SHOP IS TO PROVIDE DETAILED CONSTRUCTION DRAWINGS OUTLINING MATERIALS AND TECHNIQUES IF THEY WILL RESULT IN ANY DEVIATION FROM THE LOOK EXPRESSED OR WILL RESULT IN THE DIMENSIONAL CHANGE OF ANY DESIGN DETAIL. ALL MATERIALS ARE COPYRIGHTED BY THE DESIGNER AND REMAIN SOLELY THE PROPERTY OF PRODUCTION DESIGN GROUP. NO REUSE, RECONSTRUCTION OR MODIFICATION OR ENHANCEMENT IN WHOLE OR PART IS PERMITTED WITHOUT WRITTEN PERMISSION FROM PRODUCTION DESIGN GROUP.

PROJECT

CNBC

REVISIONS/REISSUES

DATE	DESCRIPTION

SURVEY ALL MEASUREMENTS ON SITE BEFORE CONSTRUCTION

DRAWING NAME

CNBC
Main Studio
Studio Plan

SCALE:	PROJ. MGR. :
1/4" = 1'-0"	BHH
ORIGIN DATE:	DRAWN BY:
1/22/03	DDG
PROJ. NO. :	CHECK BY:
FILE:	

PLATE #

01 OF 64